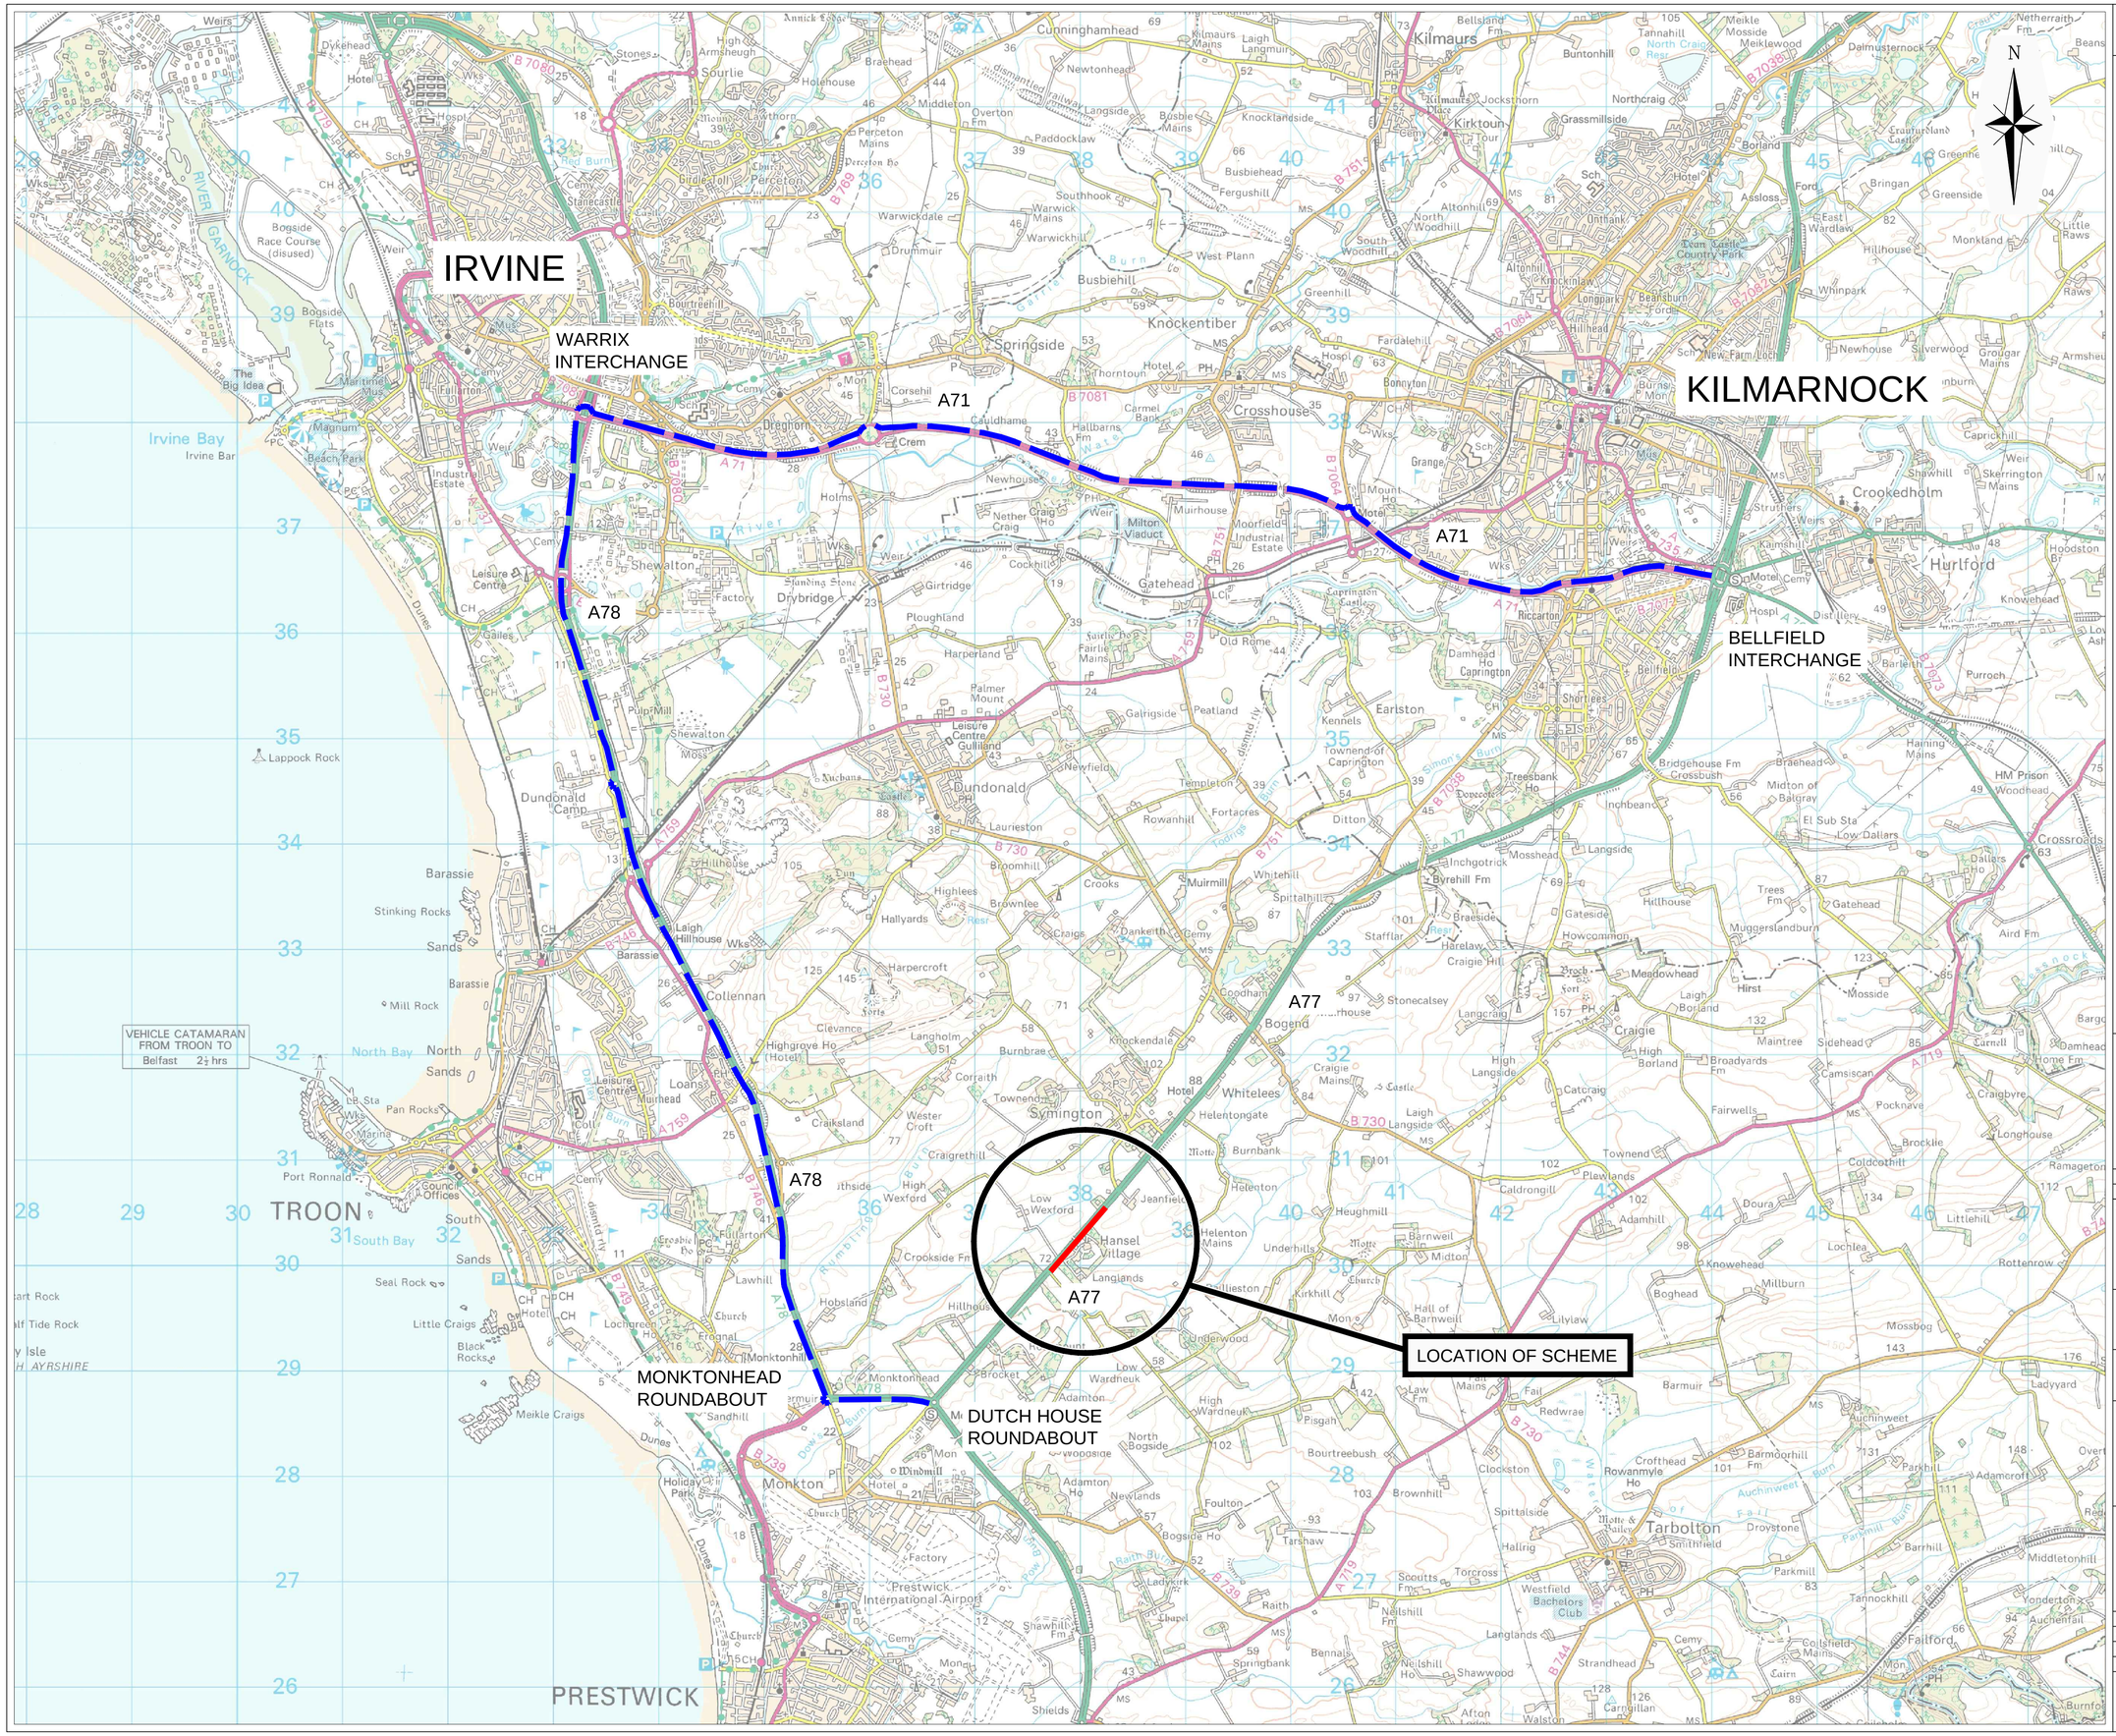

Reproduced by permission of Ordnance Survey on behalf of HMSO. © Crown Copyright and database right August 2013. All rights reserved. Ordnance Survey Licence Number: 1000046668

Extent of Closure (Southbound Carriageway - 800 m)

Southbound Traffic Diversion (17 mins/13.8 miles)

NOTES

1. Northbound carriageway will remain open for the duration of the works. Northbound traffic will not be diverted.

Do not scale this drawing

Rev	Date	Description	By	Ch'd	App
-	-	Description	-	-	-

Client

TRANSPORT SCOTLAND
An agency of The Scottish Government

ScotlandTranServ
A Balfour Beatty Mouchel Joint Venture

Status	CONSTRUCTION
Project	A77 - Hansel Village SB
Title	Traffic Management Proposal

Drawn	DHM	Date	05/07/2019
Checked	AM	Scale	NTS
Approved	LG	Dimensions	-

Original Drawing Size: A1

Drawing Number: 19/SW/0103/026/104

Rev